DO NOT SCALE

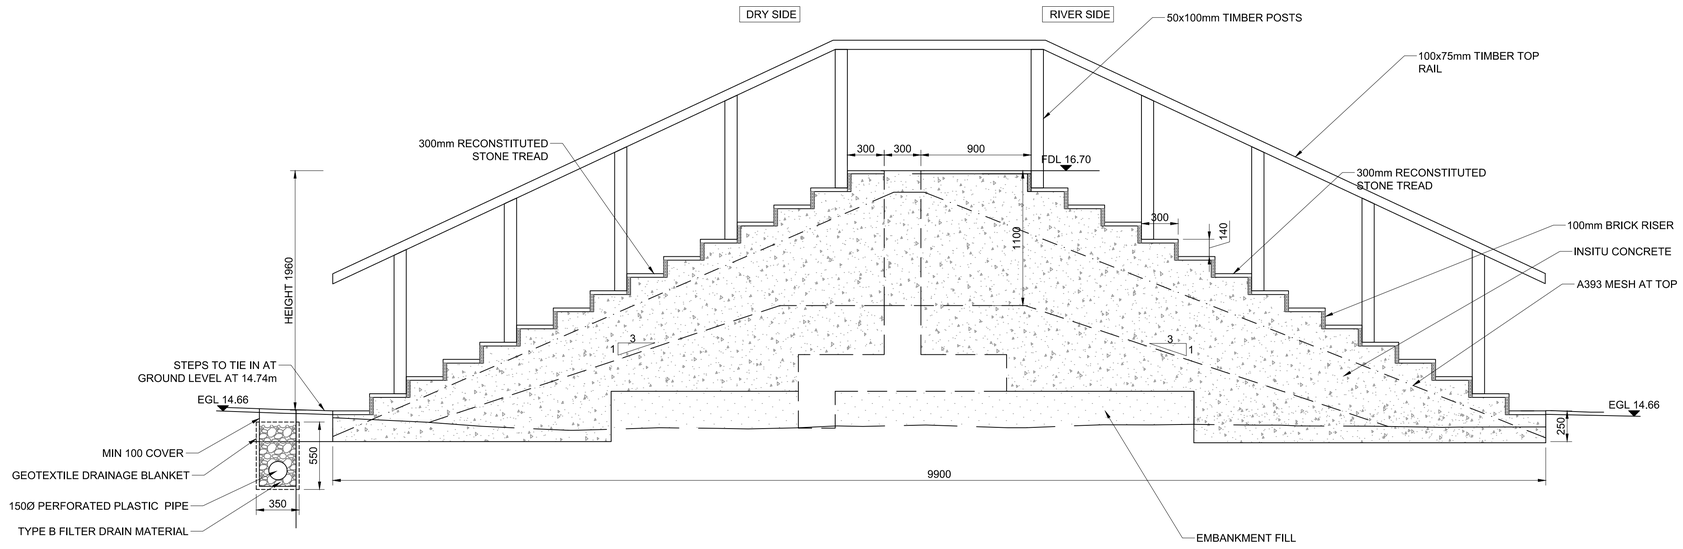

E 0016 SECTON
SCALE 1: 25

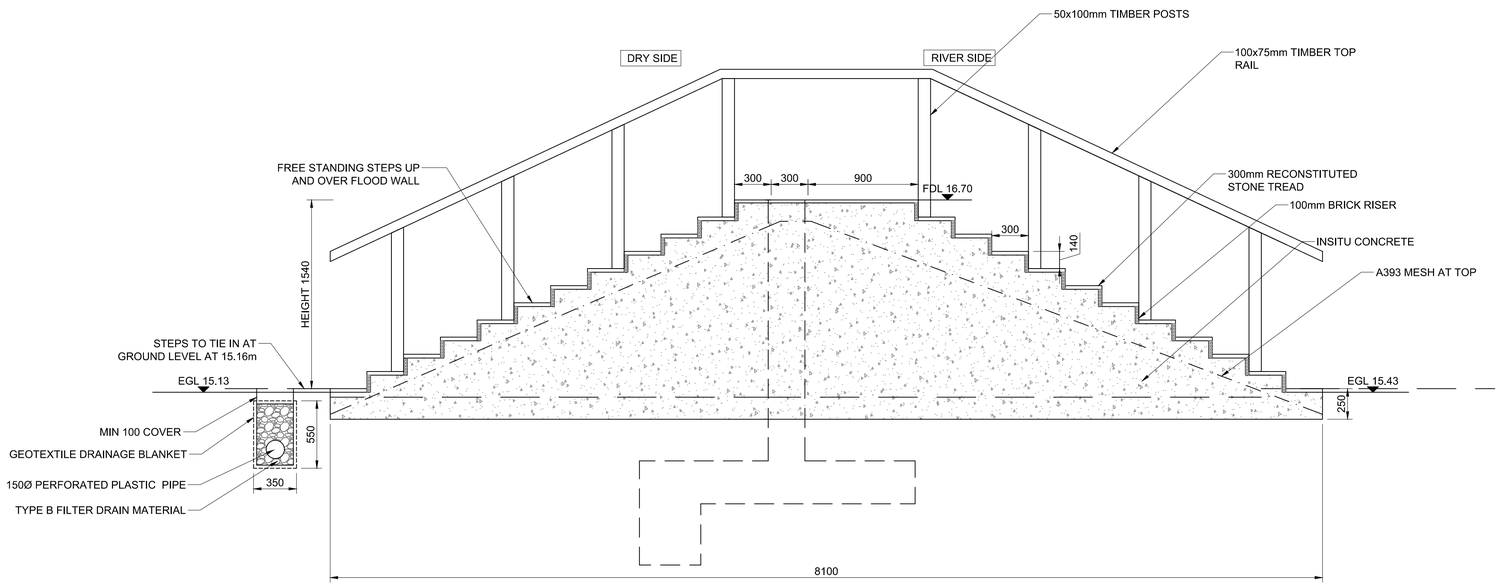

F 0016 SECTION
SCALE 1: 25

0.5m 0m 0.5m 1m
Scale 1:25

NOTES

1) DO NOT SCALE FROM THIS DRAWING.
2) ALL LEVELS ARE IN mAOD.
3) ALL DIMENSIONS ARE IN mm UNLESS OTHERWISE SPECIFIED.
4) FIX SCOUR PROTECTION TO MANUFACTURERS SPECIFICATION.
5) BRICK CLADDING A TEXTURED RED MULTI WITH AN ANTIQUE TEXTURE TO MATCH TRADITIONAL BRICK WALLING AT RICKERBY.
6) FOR SCHEME OVERVIEW PLAN REFER TO ENV0000630-VBA-XX-ZZ-DR-C-0016.
7) TIMBER HANDRAILS TO BE PLANED ALL ROUND.

KEYS:

FDL	FLOOD DEFENCE LEVEL
EGL	EXISTING GROUND LEVEL
mAOD	METERS ABOVE ORDINANCE DATUM
	BRICK CLADDING
	EMBANKMENT FILL
	CONCRETE INFILL
	SCOUR PROTECTION
	DRAIN MATERIAL
	BLINDING LAYER

Rev.	Date	Description	By	Chk'd	App'd
P01	11/09/18	PUBLISHED DESIGN FILE	NH	JR	SB
P01.2	17/10/18	INITIAL DRAFT	AG	KT	-

Drawing Status: PUBLISHED DESIGN FILE
Suitability: A4

VBA Joint Venture Limited
The Octagon
2nd floor, Pynes Hill Court
Rydon Lane
Exeter
EX2 5AZ
Tel: +44 (0)1392 352900
Fax: +44 (0)1392 352999

Copyright ©
VBA Joint Venture Limited (2018)

Client: Environment Agency

Project Title: RICKERBY FAS

Drawing Title: TYPICAL CROSS SECTIONS FOR PLANNING SHEET 03 OF 03

Scale	Designed	Drawn	Checked	Authorised
1:25	KT	AG	KT	SB
Original Size	Date	Date	Date	Date
A1	12/10/18	12/10/18	12/10/18	18/10/18

Drawing Number: ENV0000630-VBA-XX-ZZ-DR-C-0034
Revision: P01

USER: garg6473 Date: 13/11/18 09:51:49 Filename: P:\Wand\EWM\WB0093\Projects\514xxxx\Rickerby Incoming - DRAFT FOLDER\7 WIP\Civil\DRS\scond Alignment\ENV0000630-VBA-XX-ZZ-DR-C-0032 TO 0034.dwg