DO NOT SCALE

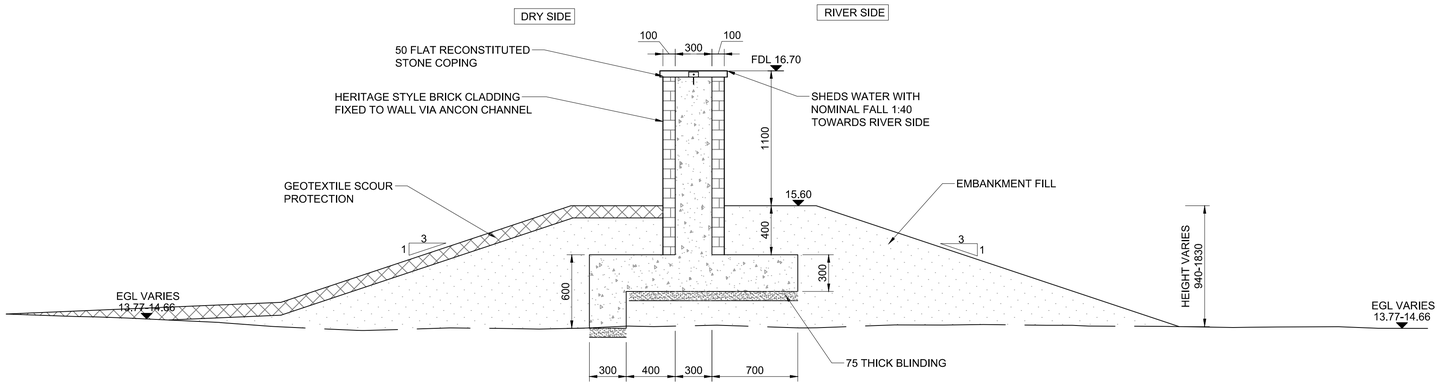


C 0016 SECTON
SCALE 1: 25

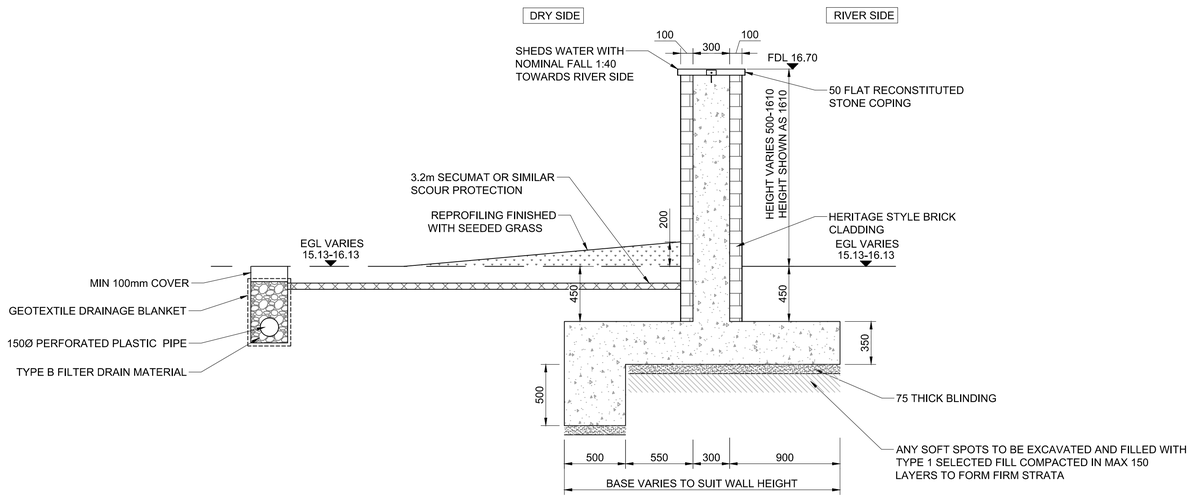


D 0016 SECTION
SCALE 1: 25

0.5m 0m 0.5m 1m
Scale 1:25

NOTES

1) DO NOT SCALE FROM THIS DRAWING.
2) ALL LEVELS ARE IN mAOD.
3) ALL DIMENSIONS ARE IN mm UNLESS OTHERWISE SPECIFIED.
4) FIX SCOUR PROTECTION TO MANUFACTURERS SPECIFICATION.
5) BRICK CLADDING A TEXTURED RED MULTI WITH AN ANTIQUE TEXTURE TO MATCH TRADITIONAL BRICK WALLING AT RICKERBY.
6) FOR SCHEME OVERVIEW PLAN REFER TO ENV0000630-VBA-XX-ZZ-DR-C-0016.

KEYS:

| | |
|---|---|
| FDL | FLOOD DEFENCE LEVEL |
| EGL | EXISTING GROUND LEVEL |
| mAOD | METERS ABOVE ORDINANCE DATUM |

BRICK CLADDING
EMBANKMENT FILL
CONCRETE INFILL
SCOUR PROTECTION
DRAIN MATERIAL
SEEDED GRASS
BLINDING LAYER

| Rev. | Date | Description | By | Chk'd | App'd |
|---|---|---|---|---|---|
| P01 | 09/11/18 | PUBLISHED DESIGN FILE | NH | JR | SB |
| P01.1 | 15/10/18 | INITIAL DRAFT | AG | KT | - |

Drawing Status: PUBLISHED DESIGN FILE
Suitability: A4


The Octagon
2nd floor, Pynes Hill Court
Ryton Lane
Exeter
EX2 5AZ
Tel: +44 (0)1392 352900
Fax: +44 (0)1392 352999



Copyright ©
VBA Joint Venture Limited (2018)


Client: Environment Agency

Project Title: RICKERBY FAS

Drawing Title: TYPICAL CROSS SECTIONS FOR PLANNING SHEET 02 OF 03

| Scale | Designed | Drawn | Checked | Authorised |
|---|---|---|---|---|
| 1:25 | KT | AG | KT | SB |
| Original Size | Date | Date | Date | Date |
| A1 | 12/10/18 | 12/10/18 | 12/10/18 | 18/10/18 |

Drawing Number: ENV0000630-VBA-XX-ZZ-DR-C-0033
Revision: P01


USER: garegl473 Date: 13/11/18 09:46:36 Filename: P:\Wand\EWM\WB0093\Projects\514xxxx\Rickerby Incoming - DRAFT FOLDER\7 WIP\Civil\DRS\second Alignment\ENV0000630-VBA-XX-ZZ-DR-C-0032 TO 0034.dwg