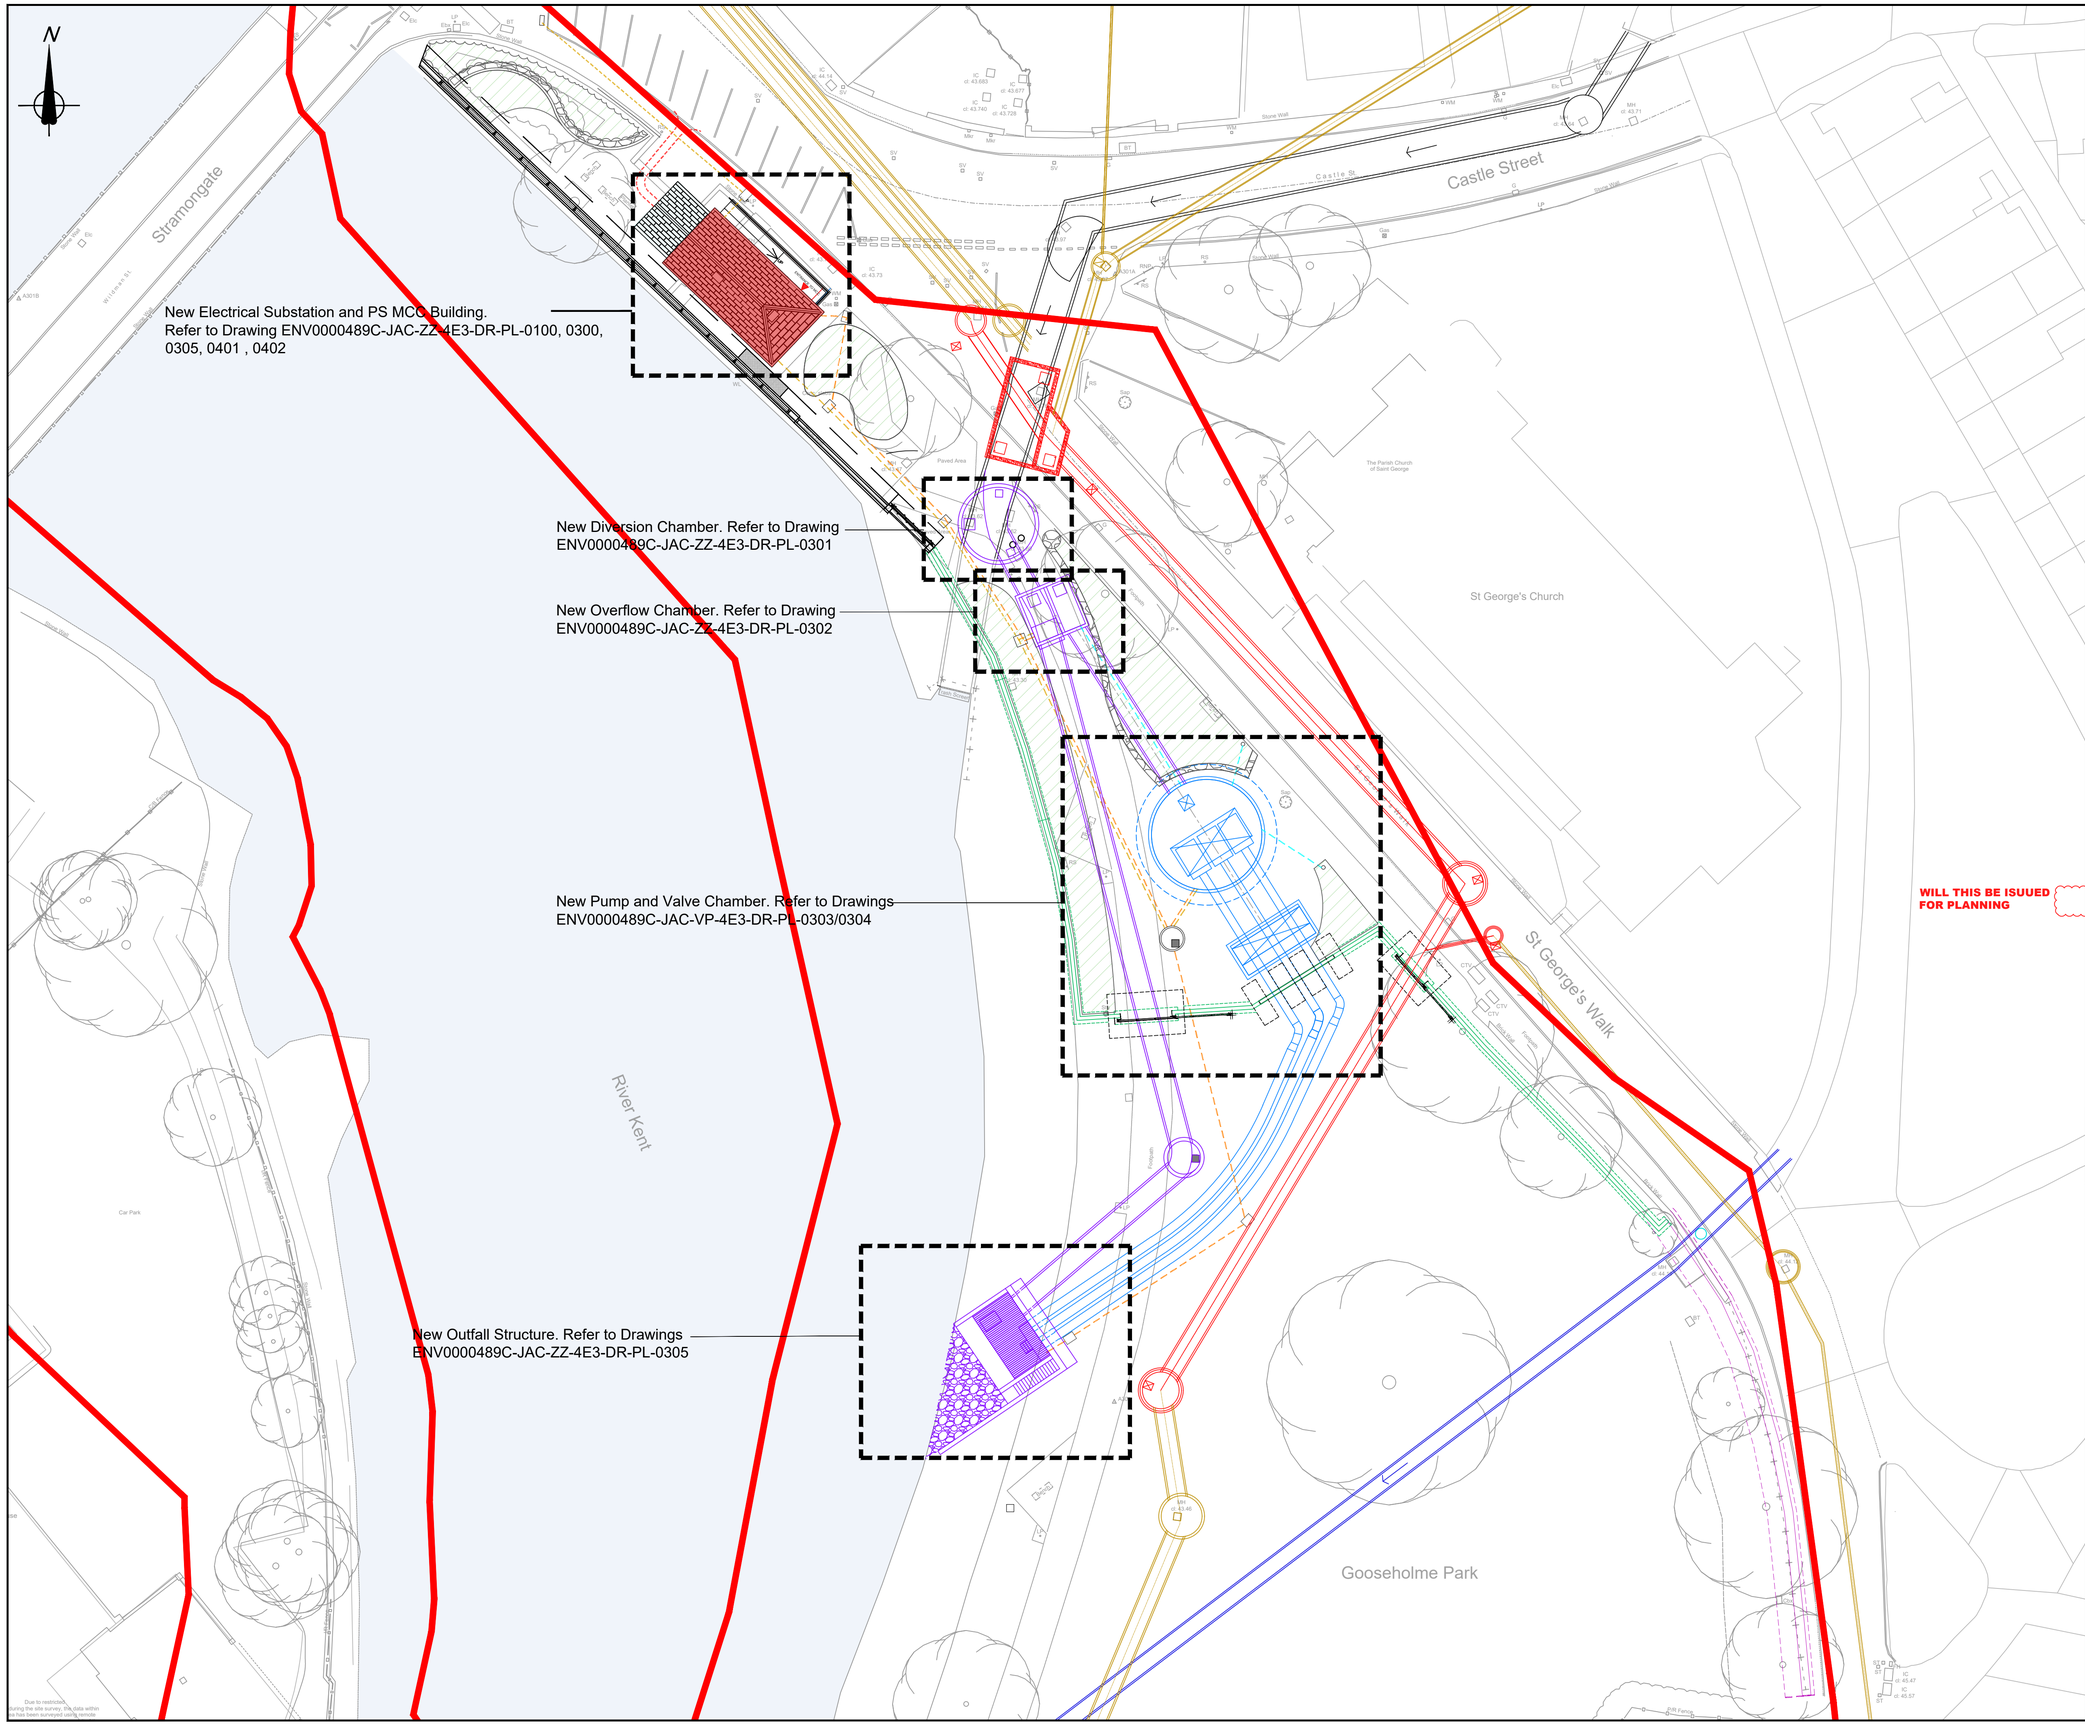

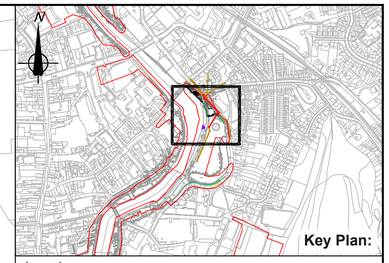

Legend

- New power ducting
- New instrumentation ducting
- New ventilation ducting
- New underground gravity asset
- New underground PS asset
- Existing wall to be replaced with new linear defences
- New linear defence wall
- Indicative linear defence foundation extent
- New flood gate
- Existing Stock Beck culvert
- Old Stock Beck route
- Existing UU assets
- New UU diversion assets
- New landscaping
- Planning application boundary

Notes

1. All levels are in metres A.O.D and dimensions are in millimetres unless stated otherwise.
2. Do not scale from this drawing.
3. Unless otherwise noted, materials specified and the works shall comply with the Civil Engineering Specification for the Water Industry 7th/ Edition and Environment Agency amendments thereof as outlined within the Client Minimum Technical Requirements.
4. Existing services have been omitted for clarity. For all existing services, diversions, and abandonment requirements refer to Drawing No. ENV0000489C-JAC-ZZ-4E3-DR-PL-0401 Constraints and Clearances Plan. Reference should also be made to GPR survey records (Utility survey, Area 6, 54693-UG21).
5. For all landscaping details including hardstanding finishes refer to Document No. ENV0000489C-JAC-ZZ-4AF-SK-PL-1402 for the latest design (subject to ongoing consultation).
6. For tree removal and retention plan refer to Drawing No.. ENV0000489C-CAA-IZ01-3KD-DR-EN-0415.
7. For the linear flood defence wall design refer to the Reach F (F4) Drawing Series.
8. All works shall be carried out in accordance with the latest Environment Agency Kendal FRMS Phase 1 ECC Works Information document.
9. For UU sewer diversions details, including abandonment requirements, refer to drawing series ENV0000489C-JAC-UZ-4D0-DR-C-0000. Not issued as part of Planning Submission.

WILL THIS BE ISUUED FOR PLANNING

SCALE BAR 1:250

0 5 10 15 20

Rev	Rev. Date	Purpose of revision	Drawn	Checkd	Rev'd	Apprv'd
P01	24/02/22	Planning for Review and Comment	GL			

European Union
European Regional Development Fund

NORTHERN POWERHOUSE

Jacobs
5 First Street, Manchester, M15 4GU
Tel: +44 (0) 161 235 6000 Fax: +44(0)161 235 6001
www.jacobs.com

Client: Environment Agency

Project: KENDAL FLOOD RISK MANAGEMENT SCHEME 1

Drawing title: Stock Beck Pumping Station and Reach F4 Linear Defences General Site Layout

Drawing status	S3		
Scale	1:250 @A1	DO NOT SCALE	
Jacobs No.	B228P023	Rev	P01.1
Client no.	ENV0000489C		

Drawing number: ENV0000489C-JAC-ZZ-4E3-DR-PL-0104

© Copyright 2022 Jacobs U.K. Limited. The concepts and information contained in this document are the property of Jacobs. Use or copying of this document in whole or in part without the written permission of Jacobs constitutes an infringement of copyright. Limitation: This drawing has been prepared on behalf of, and for the exclusive use of Jacobs' Client, and is subject to, and issued in accordance with, the provisions of the contract between Jacobs and the Client. Jacobs accepts no liability or responsibility whatsoever for, or in respect of, any use of, or reliance upon, this drawing by any third party.