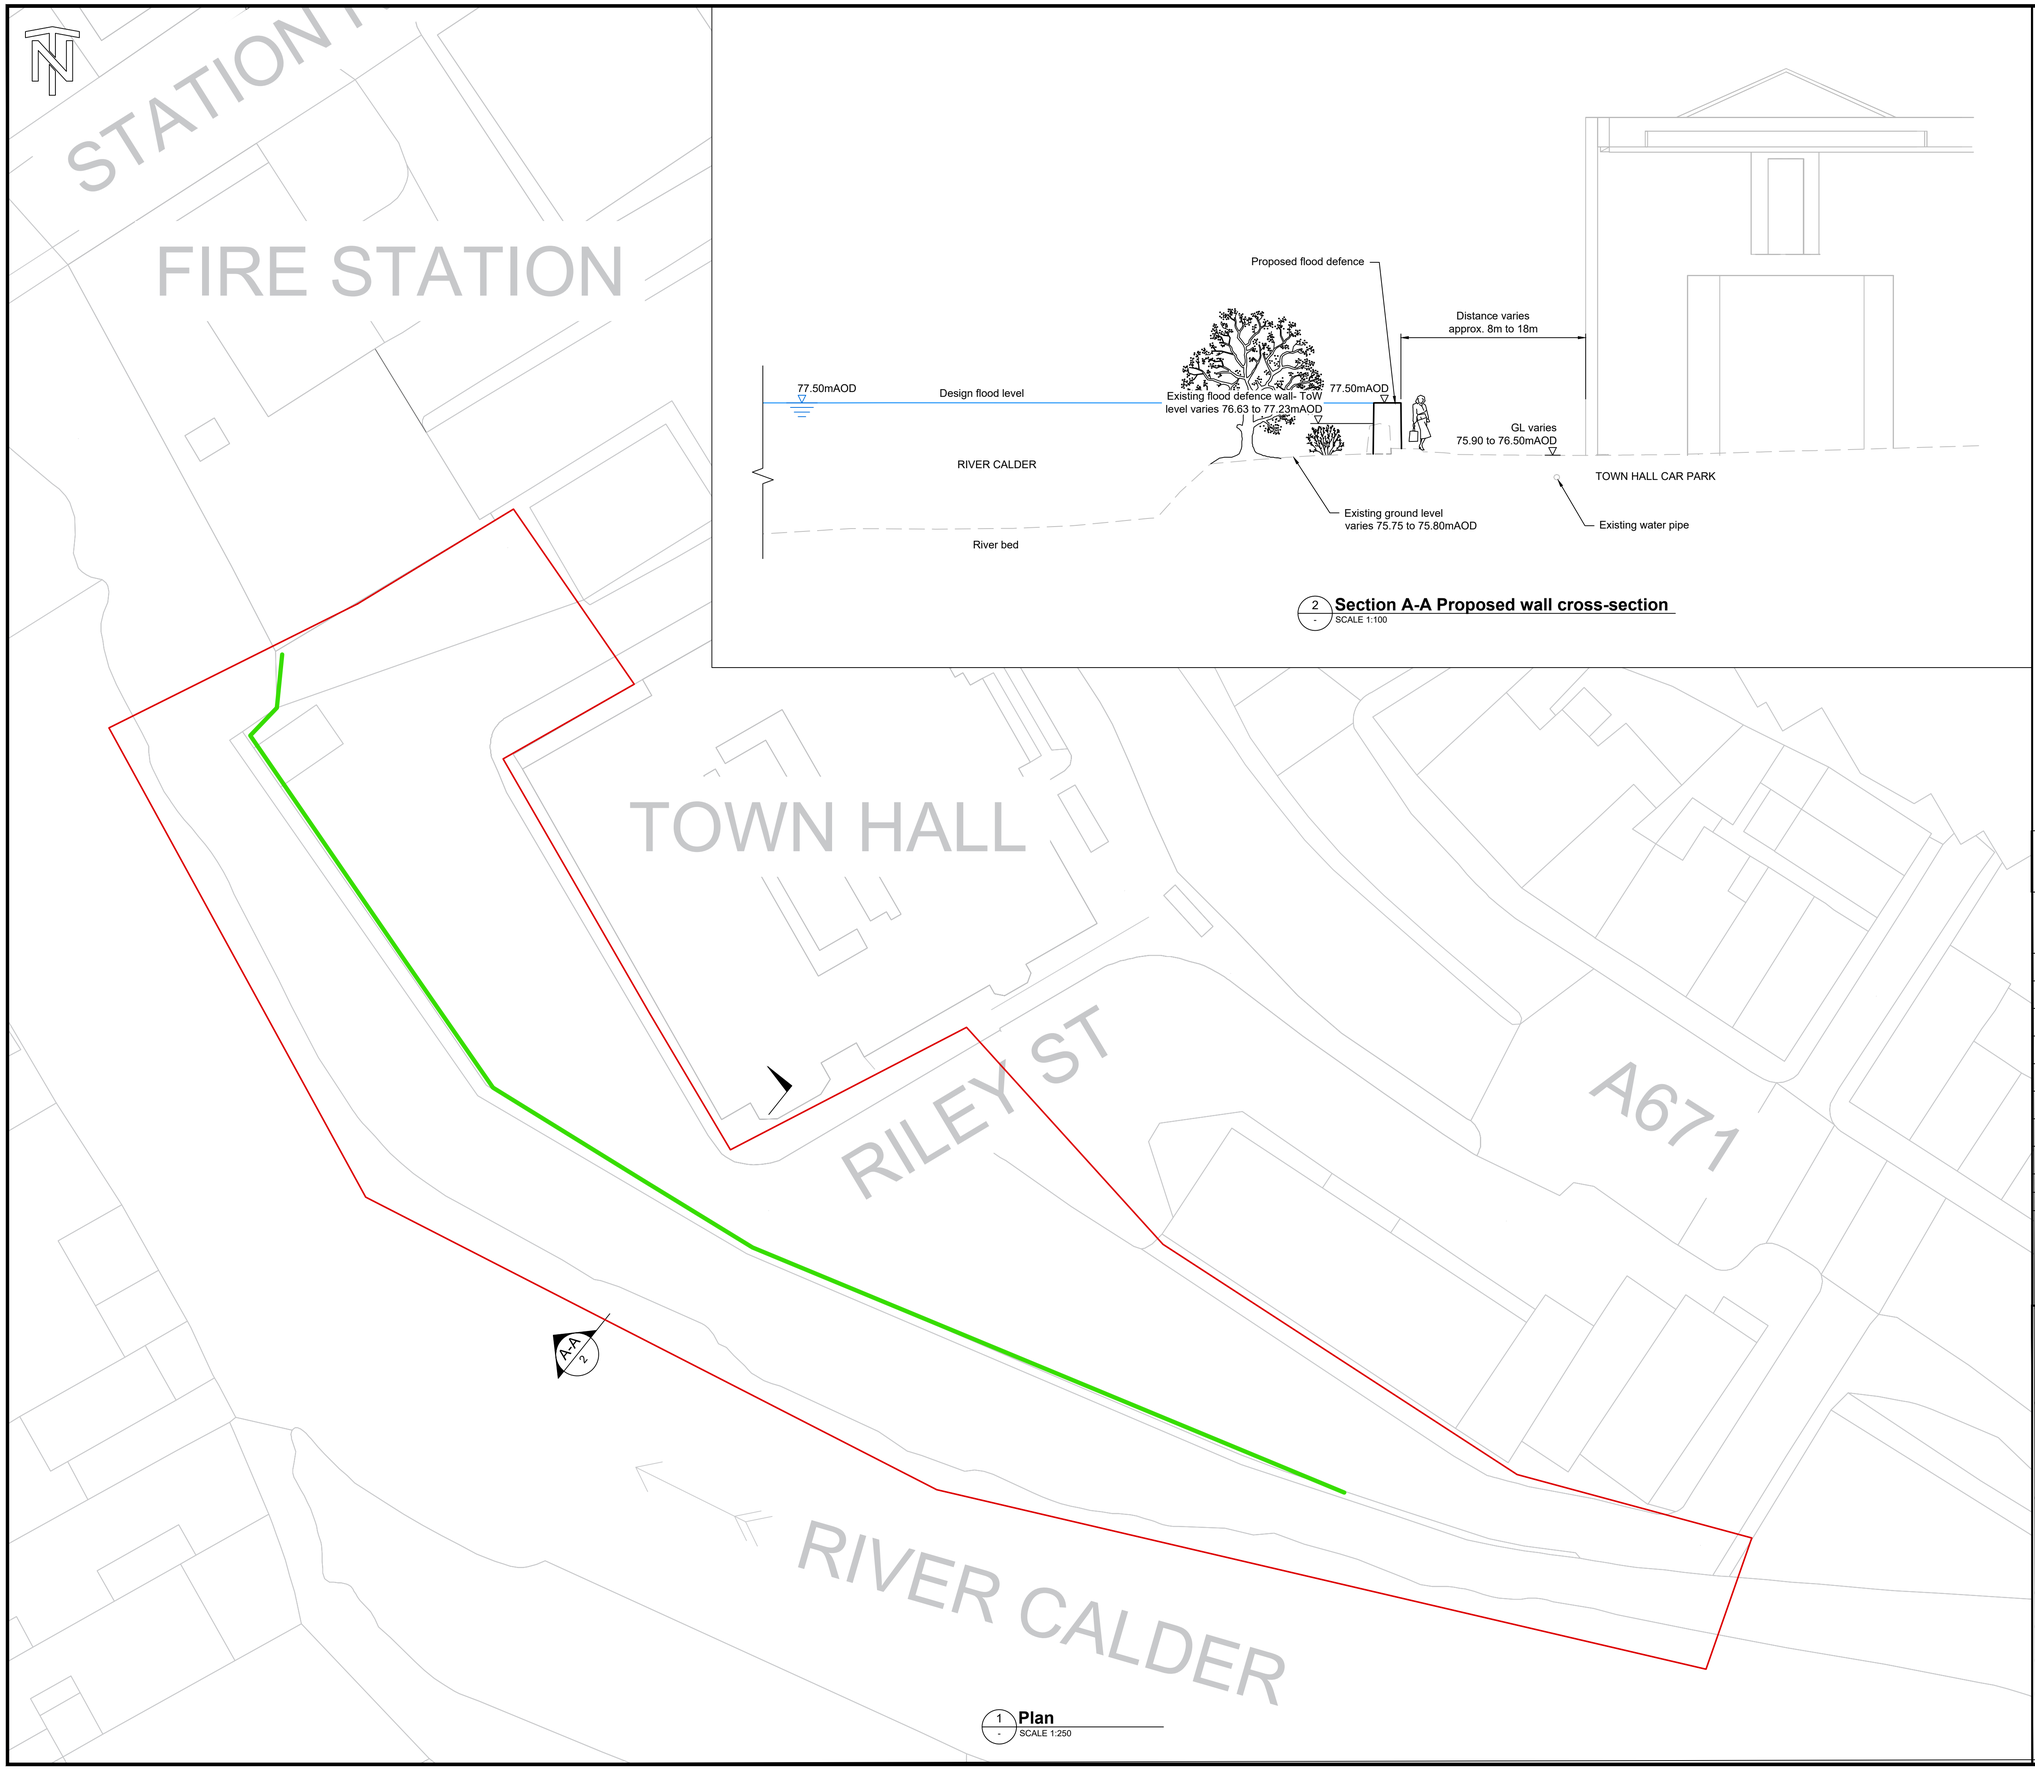

1 Plan
SCALE 1:250

2 Section A-A Proposed wall cross-section
SCALE 1:100

General Notes

1. All dimensions are in millimetres unless noted otherwise.
2. All levels are in metres relative to Ordnance Datum Newlyn (mAOD) unless noted otherwise.
3. All co-ordinates are in metres relative to Ordnance Survey national grid.
4. Do not scale from this drawing. All dimensions must be checked / verified on site.

LEGEND

RED LINE BOUNDARY

PROPOSED WALL ALIGNMENT

5 4 3 2 1 0 2 4 6
SCALE 1:100 (m)

10 5 0 5 10 15 20
SCALE 1:250 (m)

Rev.	Sta.	Description	Date	Originator	Checker	Reviewer	Approver
P01.1	S2	FOR INFORMATION	2021/11/08	MS	MB	PC	MS

Document Control

Jacobs

Project Title

Padiham FRMS

Drawing Title

State of the Nation Wall Upgrade
Layout Plan &
Typical cross section

Environment Agency

© copyright reserved

Parent Model
ENV0001397C-JAC-DW-3S3-DR-PL-0002.dwg

Security Classification	Scale
Official	**AS SHOWN**

Originator	Checker	Reviewer	Approver
---	---	---	---

Suitability	Status	Revision
S2 - Suitable for information	**S2**	**P01.1**

Information Container
ENV0001397C-JAC-DW-3S3-DR-PL-0002

A1 Sheet Size